TENTATIVE MAP FOR SAN MARCOS HIGHLANDS

CITY OF SAN MARCOS, CALIFORNIA

TSM 408-REVISED

SHEET 1 OF 8 SHEETS

TITLE SHEET

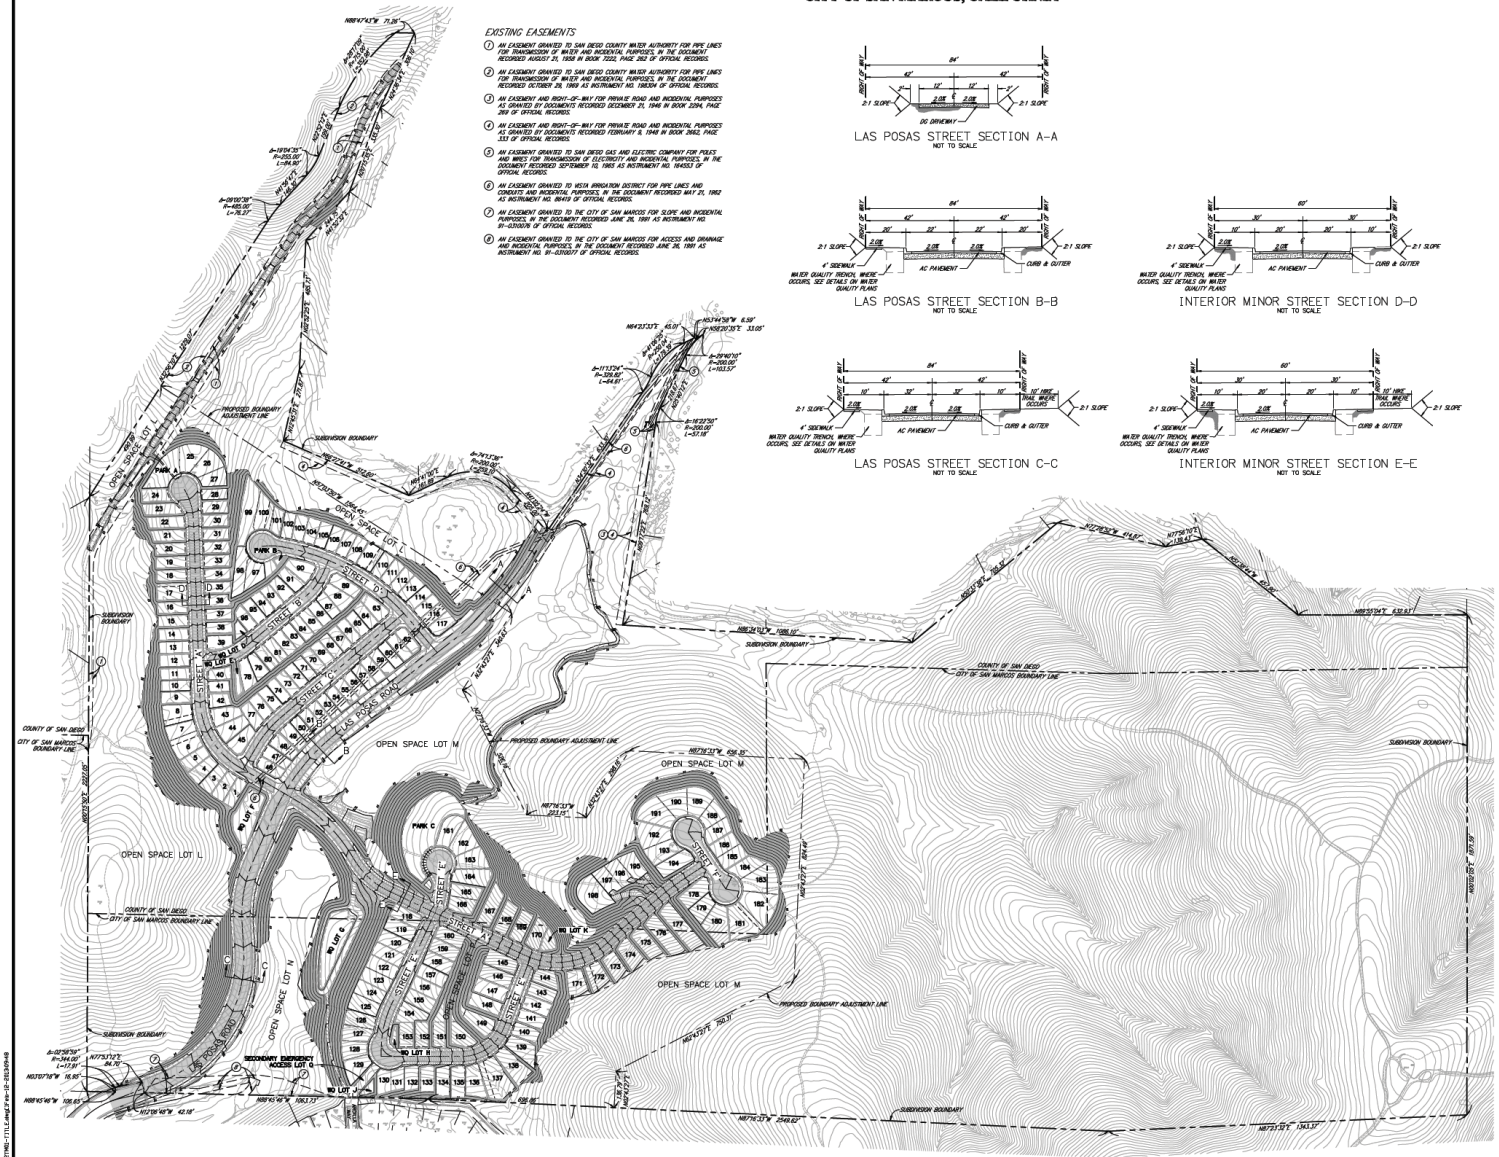
OPEN SPACE LOT L
OPEN SPACE LOT M
OPEN SPACE LOT H
PARK A
PARK B
PARK C
LAS POSAS ROAD
STREET 'B'
STREET 'C'
STREET 'D'
STREET 'E'
STREET 'F'
STREET 'G'
STREET 'H'
SECONDARY EMERGENCY ACCESS LOT Q
PROPOSED BOUNDARY ADJUSTMENT LINE
SUBDIVISION BOUNDARY
COUNTY OF SAN DIEGO
CITY OF SAN MARCOS BOUNDARY LINE
N87°47'47"W 71.26'
N87°24'10"W 1.26'
